ಸೂಚನೆ:
ಈ ನಕ್ಷೆಯನ್ನು ಬಡಾವಣೆ ಅಭಿವೃದ್ಧಿ ಪಡಿಸಲು ಮಾತ್ರ ಉಪಯೋಗಿಸಕ್ಕದ್ದು, ಅಂತಿಮ ನಕ್ಷೆ ಅನುಮೋದನೆಯಾಗುವವರೆಗೂ ಯಾವುದೇ ನಿವೇಶನಗಳ ಮಾರಾಟವನ್ನು/ಸೋಲಾರಿಕೆಯನ್ನು ಮಾಡತಕ್ಕದ್ದಲ್ಲ.

N
W E
S

SCALE : 1: 1000

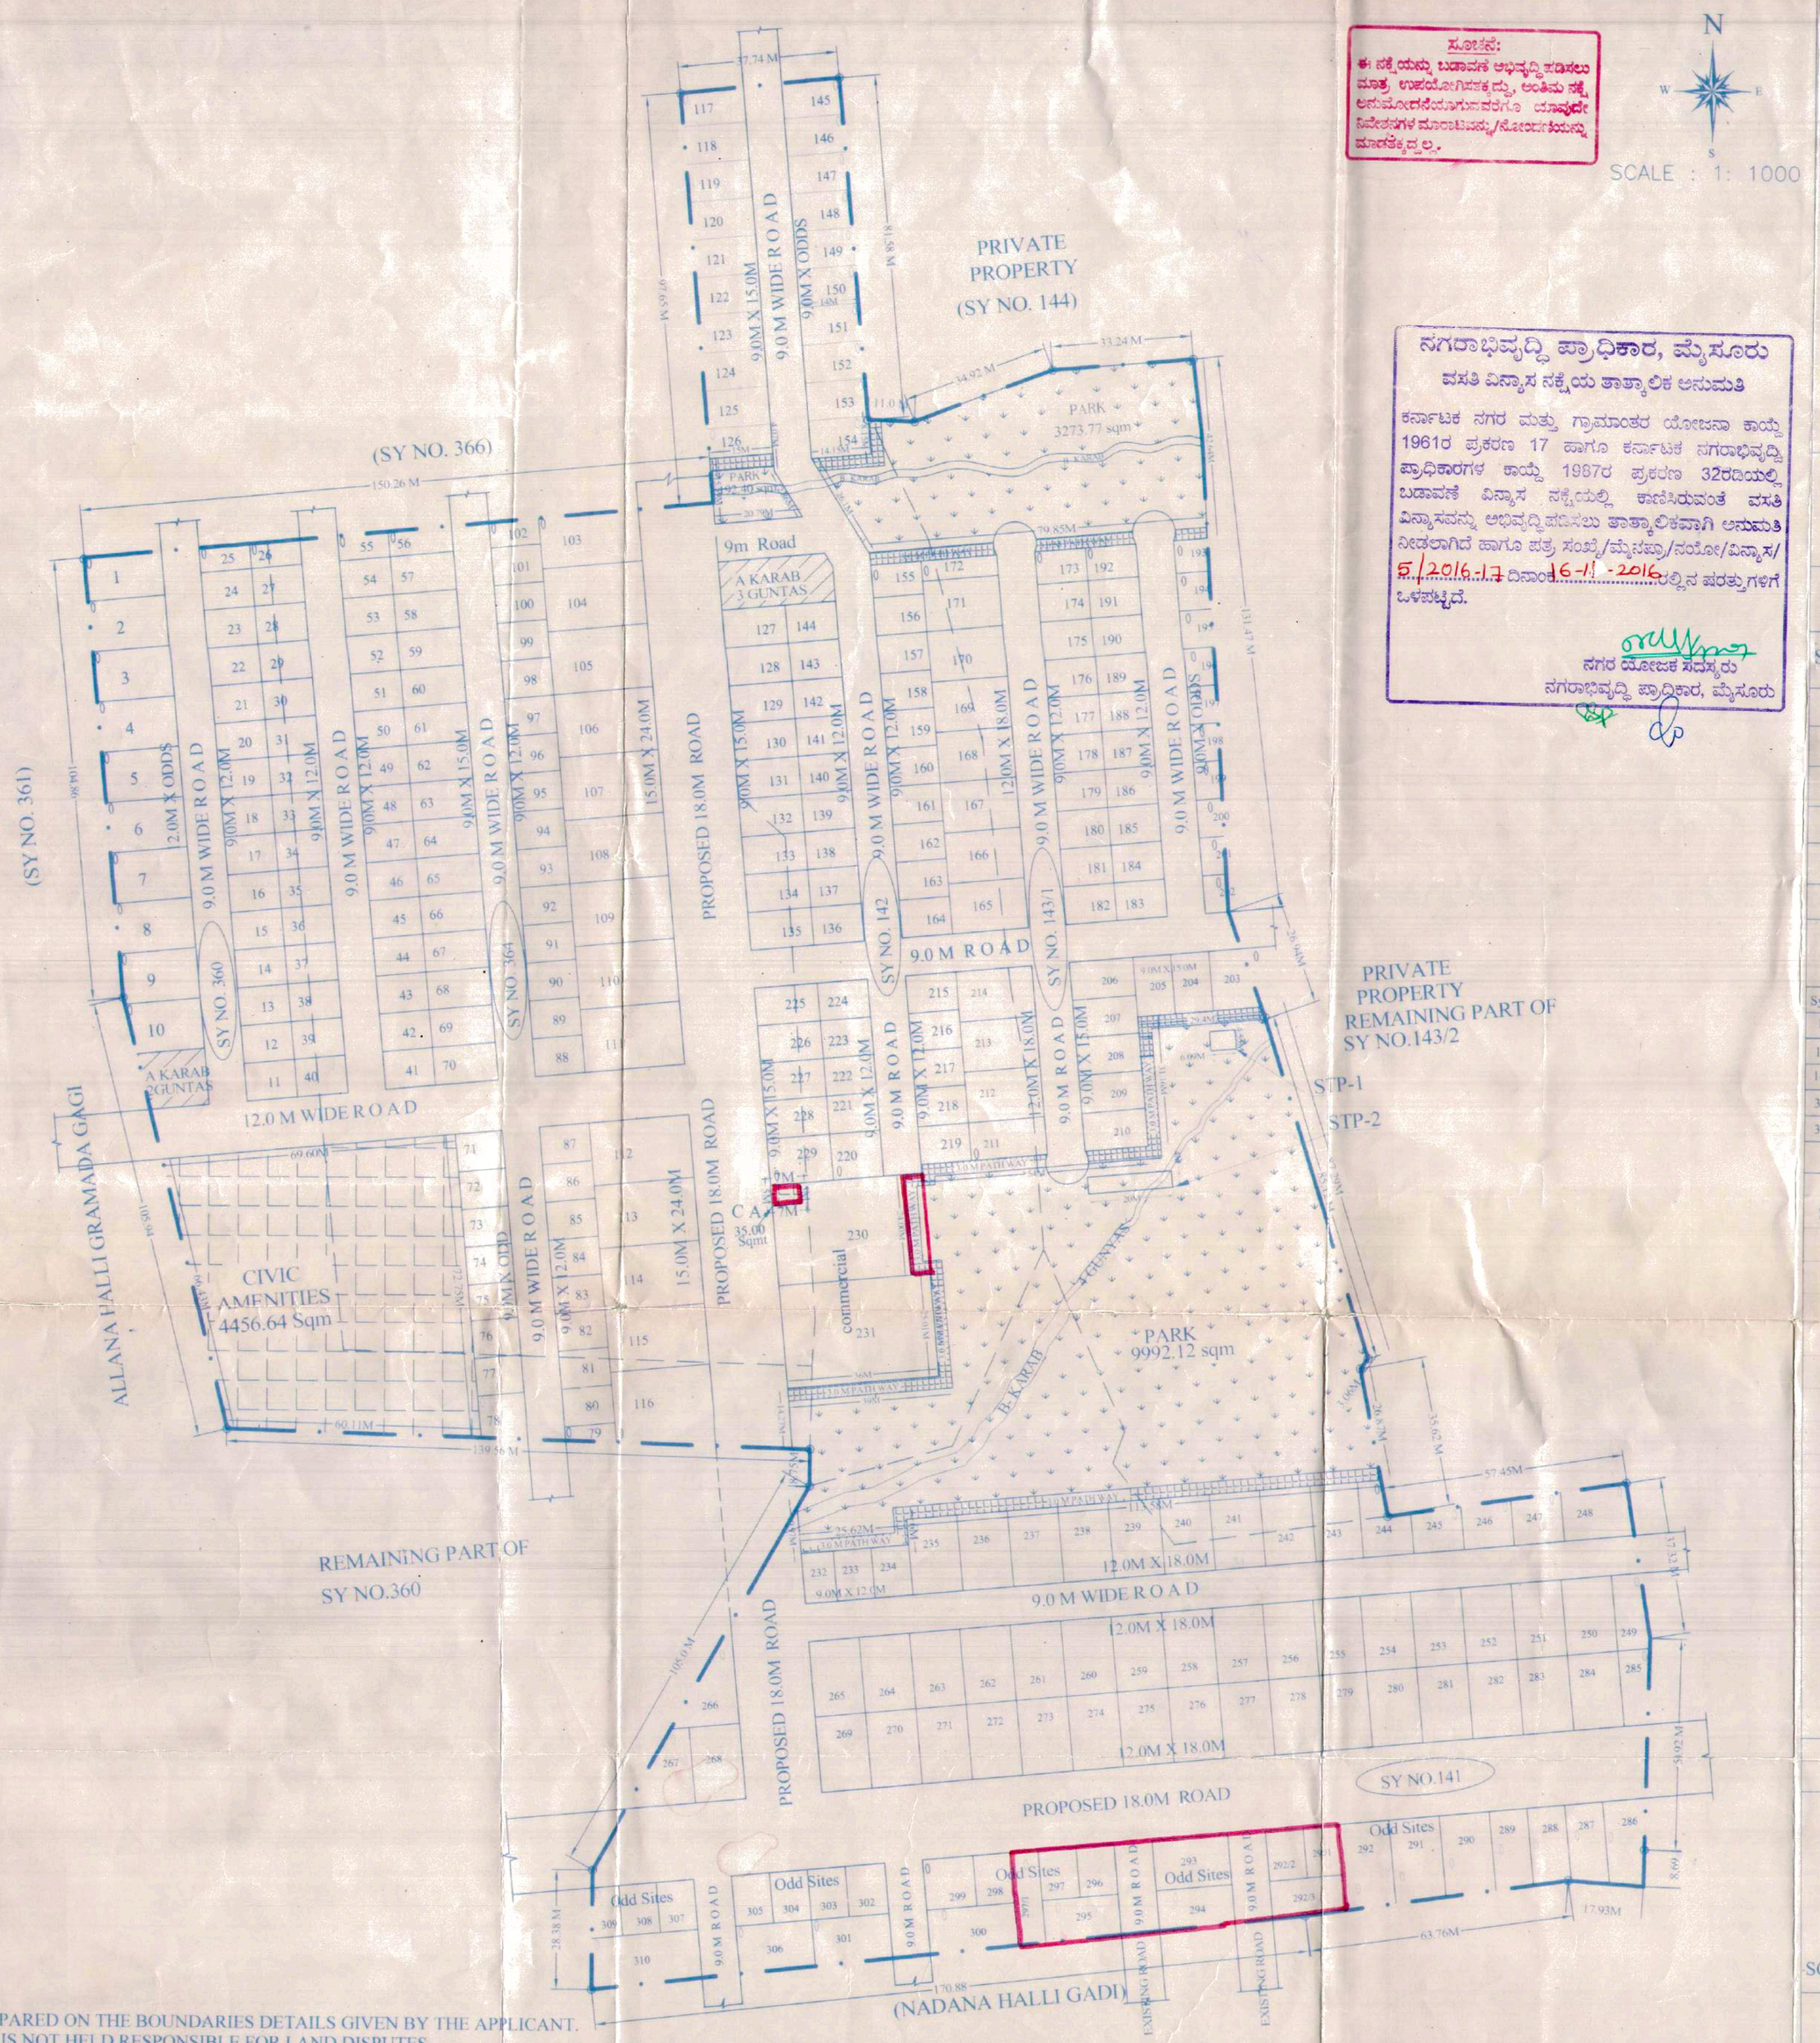

ನಗರಾಭಿವೃದ್ಧಿ ಪ್ರಾಧಿಕಾರ, ಮೈಸೂರು
ವಸತಿ ವಿನ್ಯಾಸ ನಕ್ಷೆಯ ತಾತ್ಕಾಲಿಕ ಅನುಮತಿ

ಕರ್ನಾಟಕ ನಗರ ಮತ್ತು ಗ್ರಾಮಾಂತರ ಯೋಜನಾ ಕಾಯ್ದೆ 1961ರ ಪ್ರಕರಣ 17 ಹಾಗೂ ಕರ್ನಾಟಕ ನಗರಾಭಿವೃದ್ಧಿ ಪ್ರಾಧಿಕಾರಗಳ ಕಾಯ್ದೆ 1987ರ ಪ್ರಕರಣ 32ರಡಿಯಲ್ಲಿ ಬಡಾವಣೆ ವಿನ್ಯಾಸ ನಕ್ಷೆಯಲ್ಲಿ ಕಾಣಿಸಿರುವಂತೆ ವಸತಿ ವಿನ್ಯಾಸವನ್ನು ಅಭಿವೃದ್ಧಿಪಡಿಸಲು ತಾತ್ಕಾಲಿಕವಾಗಿ ಅನುಮತಿ ನೀಡಲಾಗಿದೆ ಹಾಗೂ ಪತ್ರ ಸಂಖ್ಯೆ/ಮೈಸೂಪ್ರಾ/ನಯೋ/ವಿನ್ಯಾಸ/ 5/2016-17 ದಿನಾಂಕ 16-1-2016 ರಲ್ಲಿನ ಷರತ್ತುಗಳಿಗೆ ಒಳಪಟ್ಟಿದೆ.

ನಗರ ಯೋಜಕ ಸದಸ್ಯರು
ನಗರಾಭಿವೃದ್ಧಿ ಪ್ರಾಧಿಕಾರ, ಮೈಸೂರು

LOCATION MAP
(NOT TO SCALE)

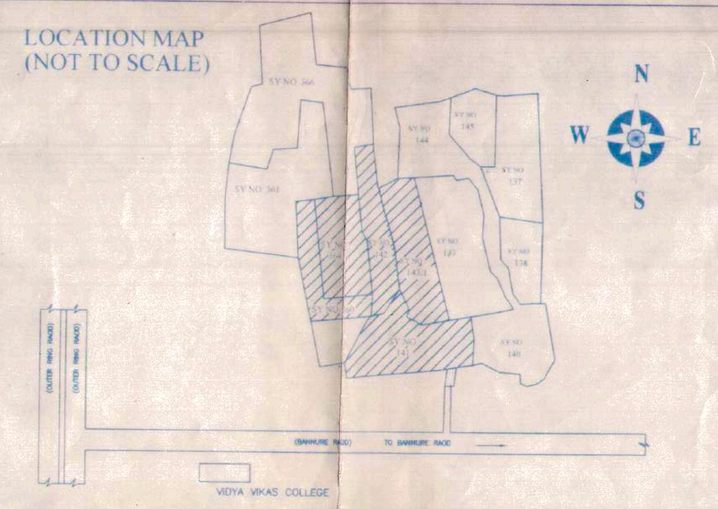

LAND USE ANALYSIS

Extent:-89636.62 Sqmt
Acres=22 Guntas=06

SL.NO	LAND USE	Sq.mtr	Percentage
1	Residential	46568.51	51.95
2	Commercial	1621.51	01.81
3	Park	13458.29	15.01
4	CA	4491.64	05.01
5	ROAD	23496.67	26.22
	TOTAL	89636.62	100.00

Syno:-	OWNER'S NAME	CONVERSION ORDER NO	EXTENT A-G	KHARAB- A	KHARAB-B
141	PUTTARAJE GOWDA	ALN(1)MISS 97/2011-12 D:14-03-2013 ALN(1)576 2006-07	6A-03 G	-	0-03 G(HALLA)
142	K.N. PRAKASH	ALN(1)578 2006-07	3A-30 G	0-03G	0-01 G(HALLA)
143/1	K.N. PRAKASH	ALN(1)578 2006-07	4A-13 G	-	0-02 G(HALLA)
360	SUSHILA	ALN(1)577 2006-07	2A-22 G	0-02G	-
364	DODDAMALLE GOWDA	ALN(1)574 2006-07	5A-18 G	-	-
			22A-06 G	0-05G	0-6 G(HALLA)

SL.NO.	SITES	RS	C.S	O.S()	TOTAL
1.	Commercial		02		02
2.	15.00 X 24.00M	1	02	02	14
3.	12.00 X 18.00M	47	04	19	70
4.	9.00 X 15.00M	38	04	05	47
5.	9.00 X 12.00M	101	12	08	121
6.	9.00 X ODD	–	02	26	28
7.	ODD SITES	–	08	24	32
	TOTAL	196	34	84	314

INDEX

MODIFIED PORTION

MYSORE URBEN DEVELOPMENT AUTHORITY

N
W E
S

SCALE : 1: 1000

PROPOSED MODIFED RESIDENTIAL LAYOUT AT SY NOS 141,142, 143/1, 360, 364,OF HANCHYA VILLAGE, KASABA HOBLI, MYSORE TALUK, MYSORE DISTRICT

EXTENT=89636.62 SQM (22A-06G)
EXCLUDING KHARAB

I/F OF K.N PRAKASH,
PUTTARAJE GOWDA,
H.S.SUSHILA,
DODDA MALLE GOWDA

AUTHORITY RESOLUTION NO. 20, DATED:15-03-2016

TOWN PLANNER (MAIN)

COMMISSIONER

NOTE:
1) LAYOUT PREPARED ON THE BOUNDARIES DETAILS GIVEN BY THE APPLICANT.
2) AUTHORITY IS NOT HELD RESPONSIBLE FOR LAND DISPUTES.
3) ALL DIMENSIONS ARE IN MTS.
4) ALL DIMENSIONS ARE IN MTS.